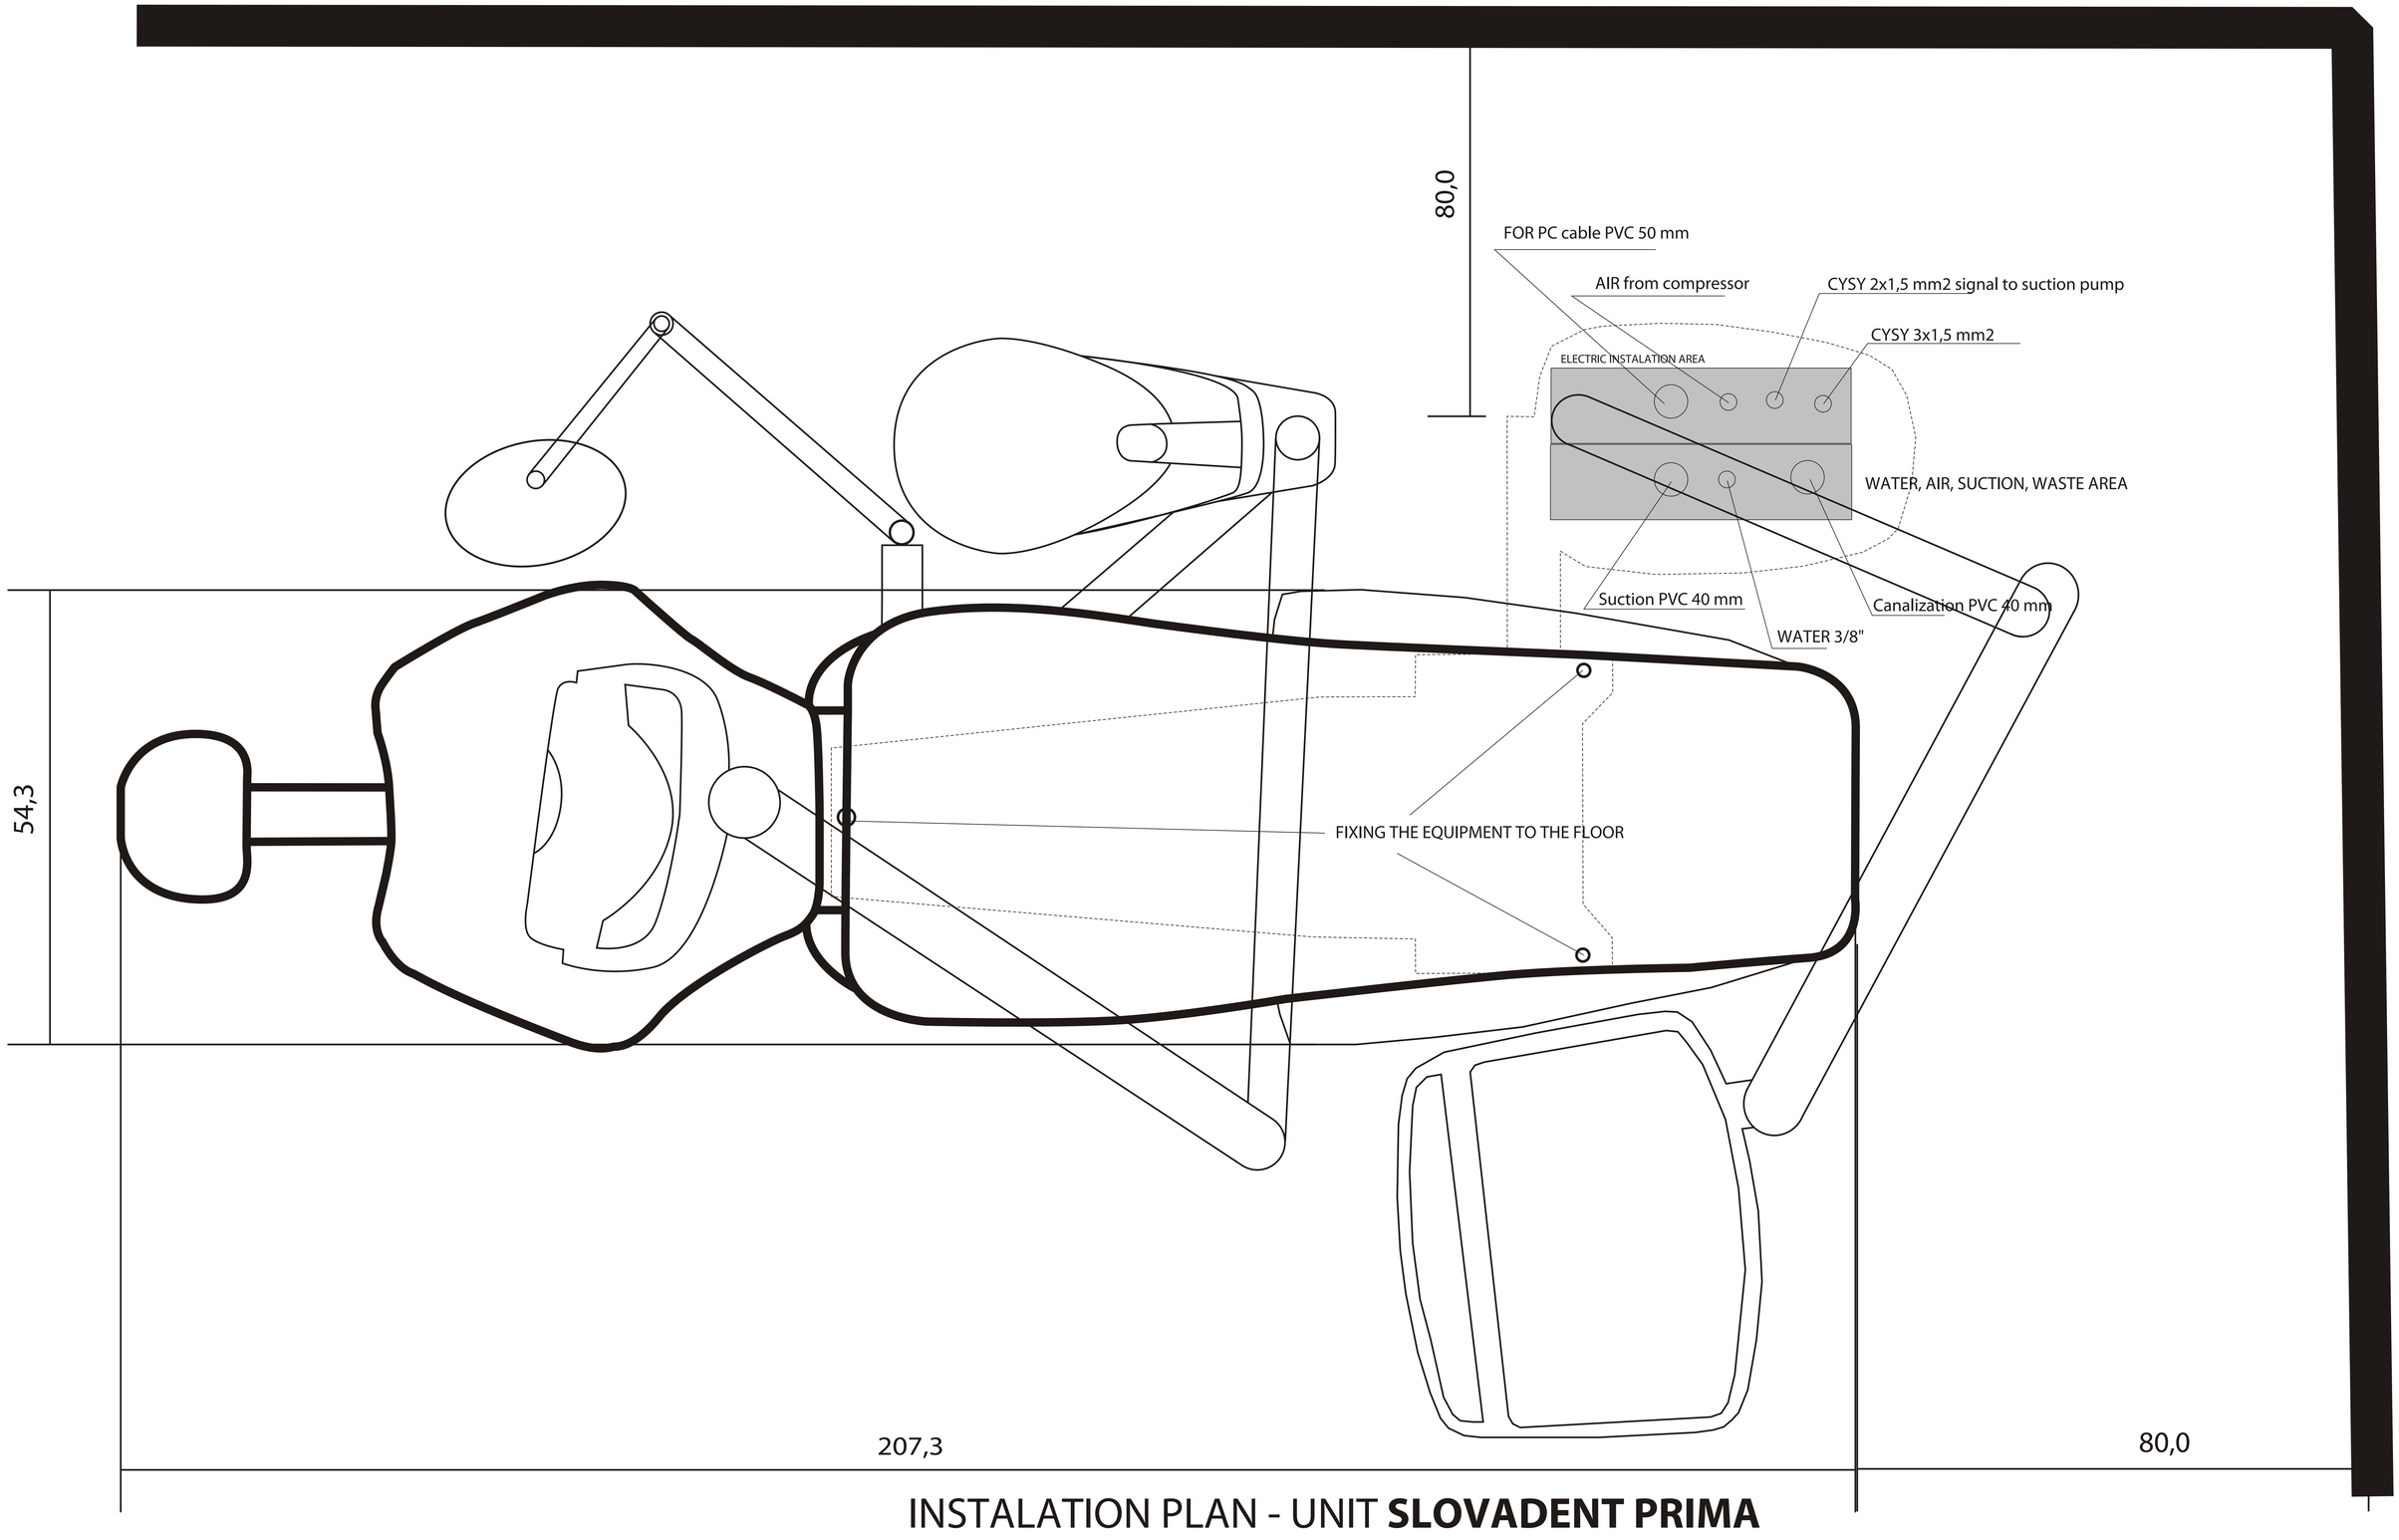

INSTALATION PLAN - UNIT **SLOVADENT PRIMA**